VOL 0096 PAGE 059

THIS STAKING SHEET DOES NOT SHOW ALL PIPELINES AND OTHER UNDERGROUND UTILITIES. THOSE THAT ARE SHOWN ARE RELATIVE ONLY AND ARE NOT INTENDED TO SPECIFY NEITHER NUMBER NOR THEIR LOCATION. IT SHALL BE THE CONTRACTOR'S RESPONSIBILITY TO DETERMINE THE LOCATION OF ALL UNDERGROUND UTILITIES PRIOR TO CONSTRUCTION.

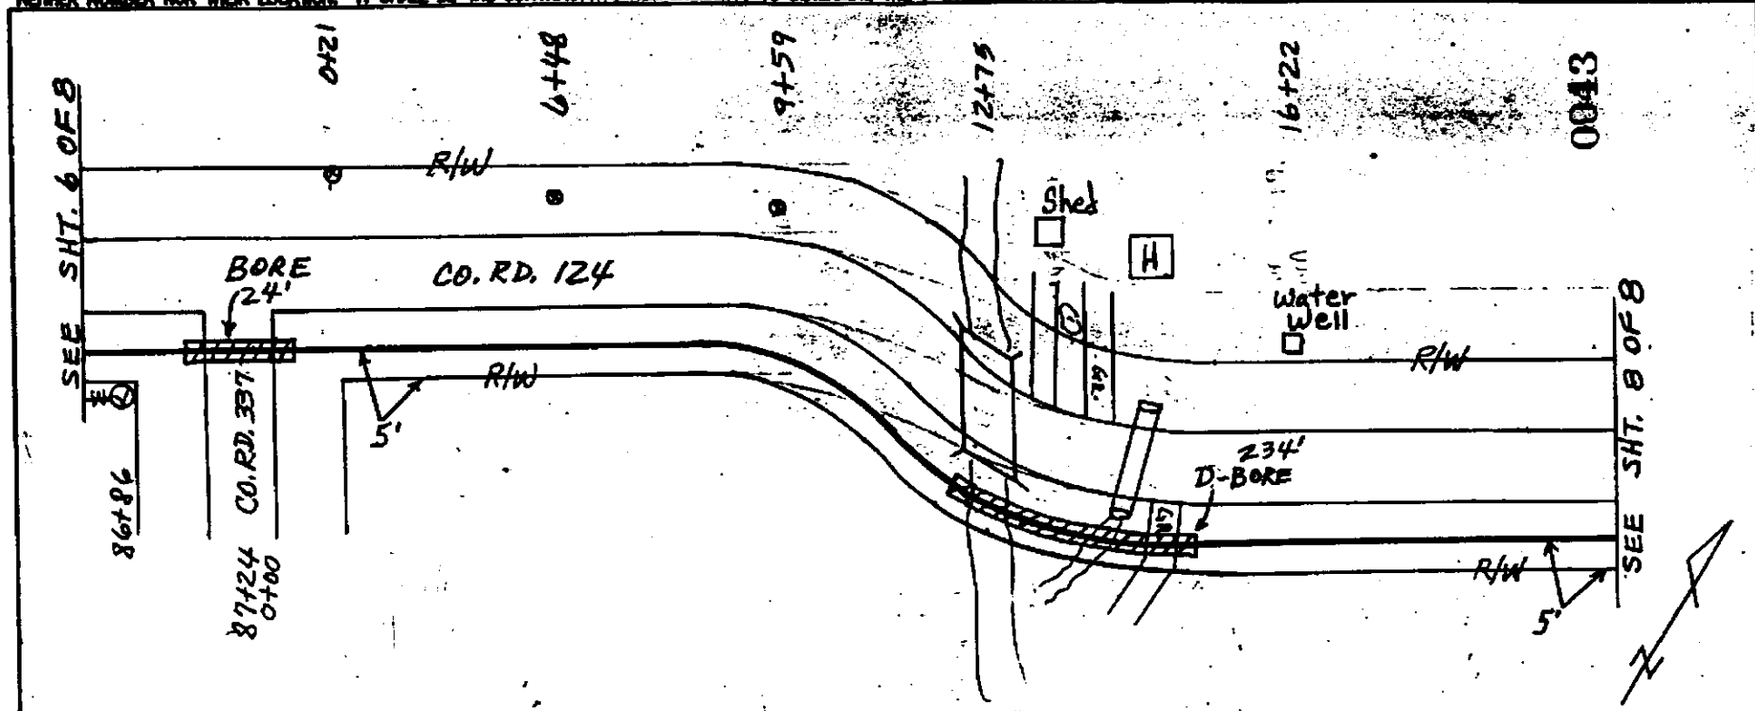

CO.	COMCELL, INC.
EXCH.	
COUNTY	Williamson
ROUTE	
SHEET	7 OF 8
REA PROJECT	
J.O. NO.	
PAGE NO.	
MAP REF.	
TWP. / RGE / SEC	
TAX DIST.	
AS BUILT DATE	
TAX CODES	
CITY	CO
ESU A	FIRE
HOSP	SCH
SPC	ST

MITCHELL ENGINEERING
P.O. BOX 208
WILLS POINT, TEXAS

POLE OR PED NO.	POLE OR PED	POLE YEAR	POLE OWN.	POLE OR PED NO.	SUB NO.

MISC. NOTES

TAB SHEET 1 OF 1